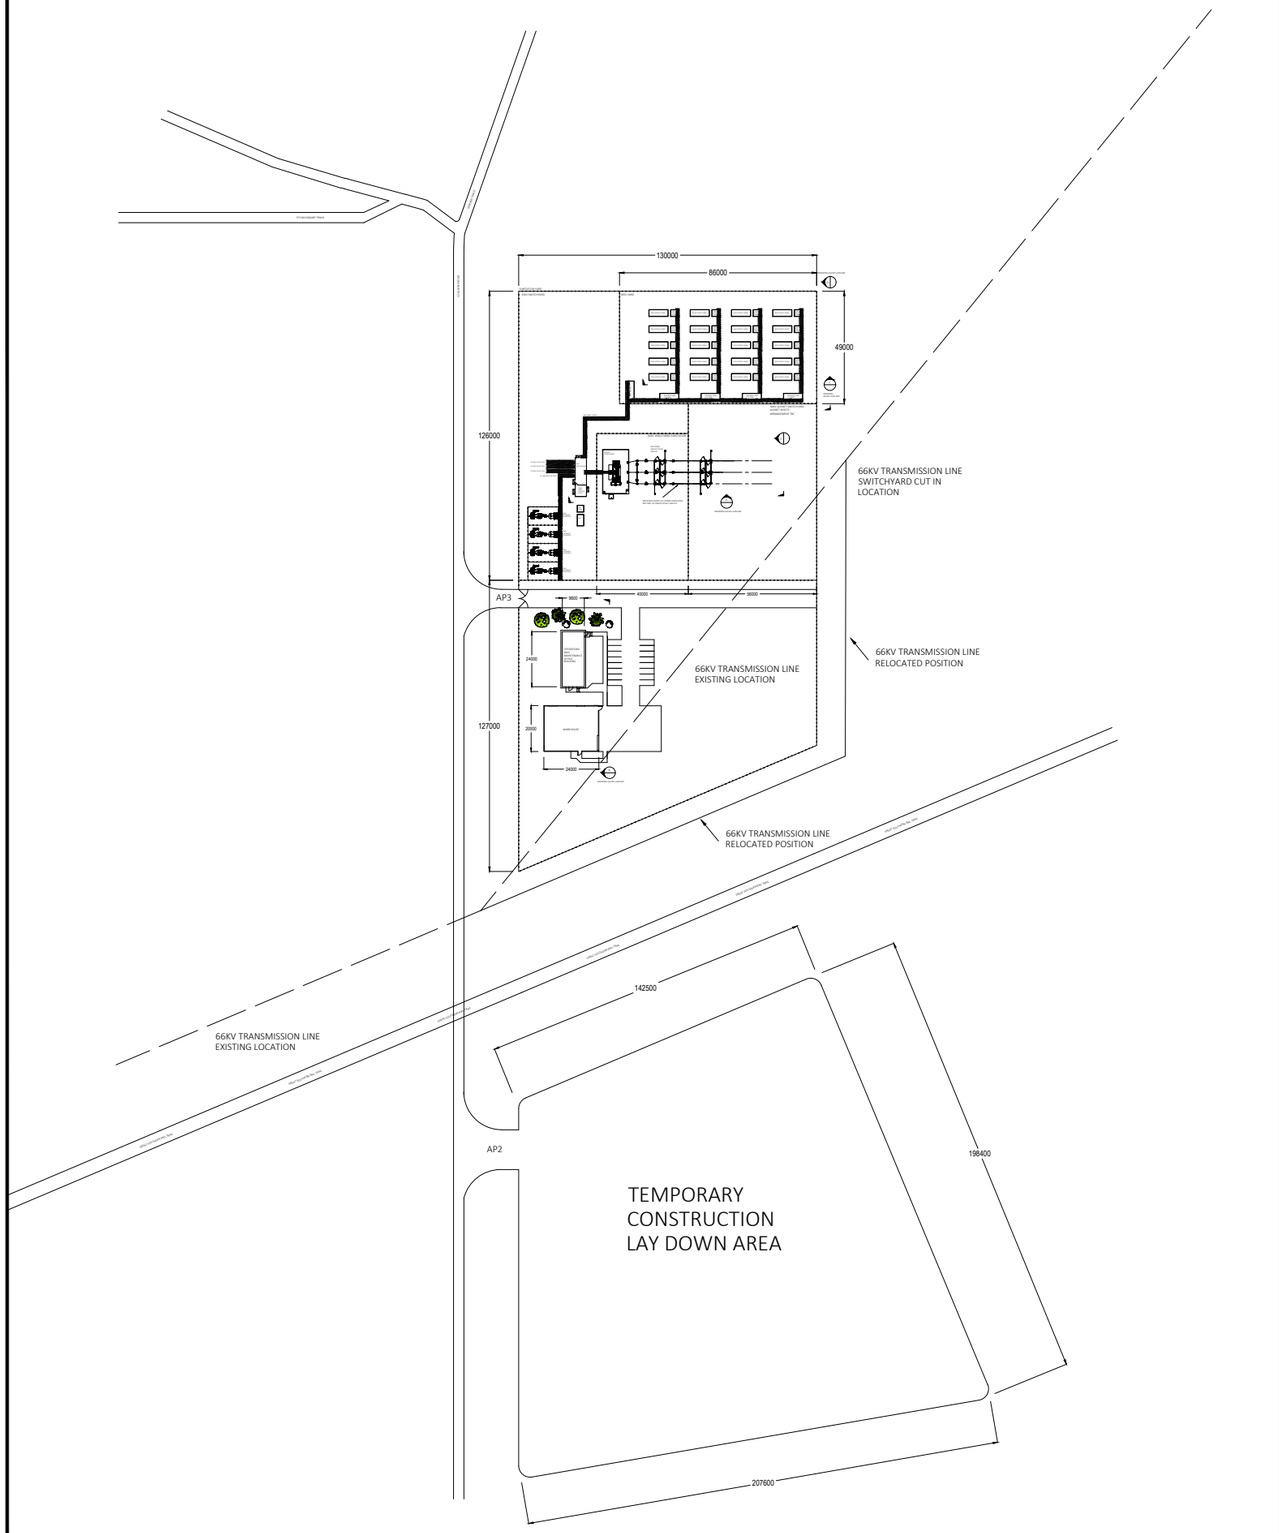

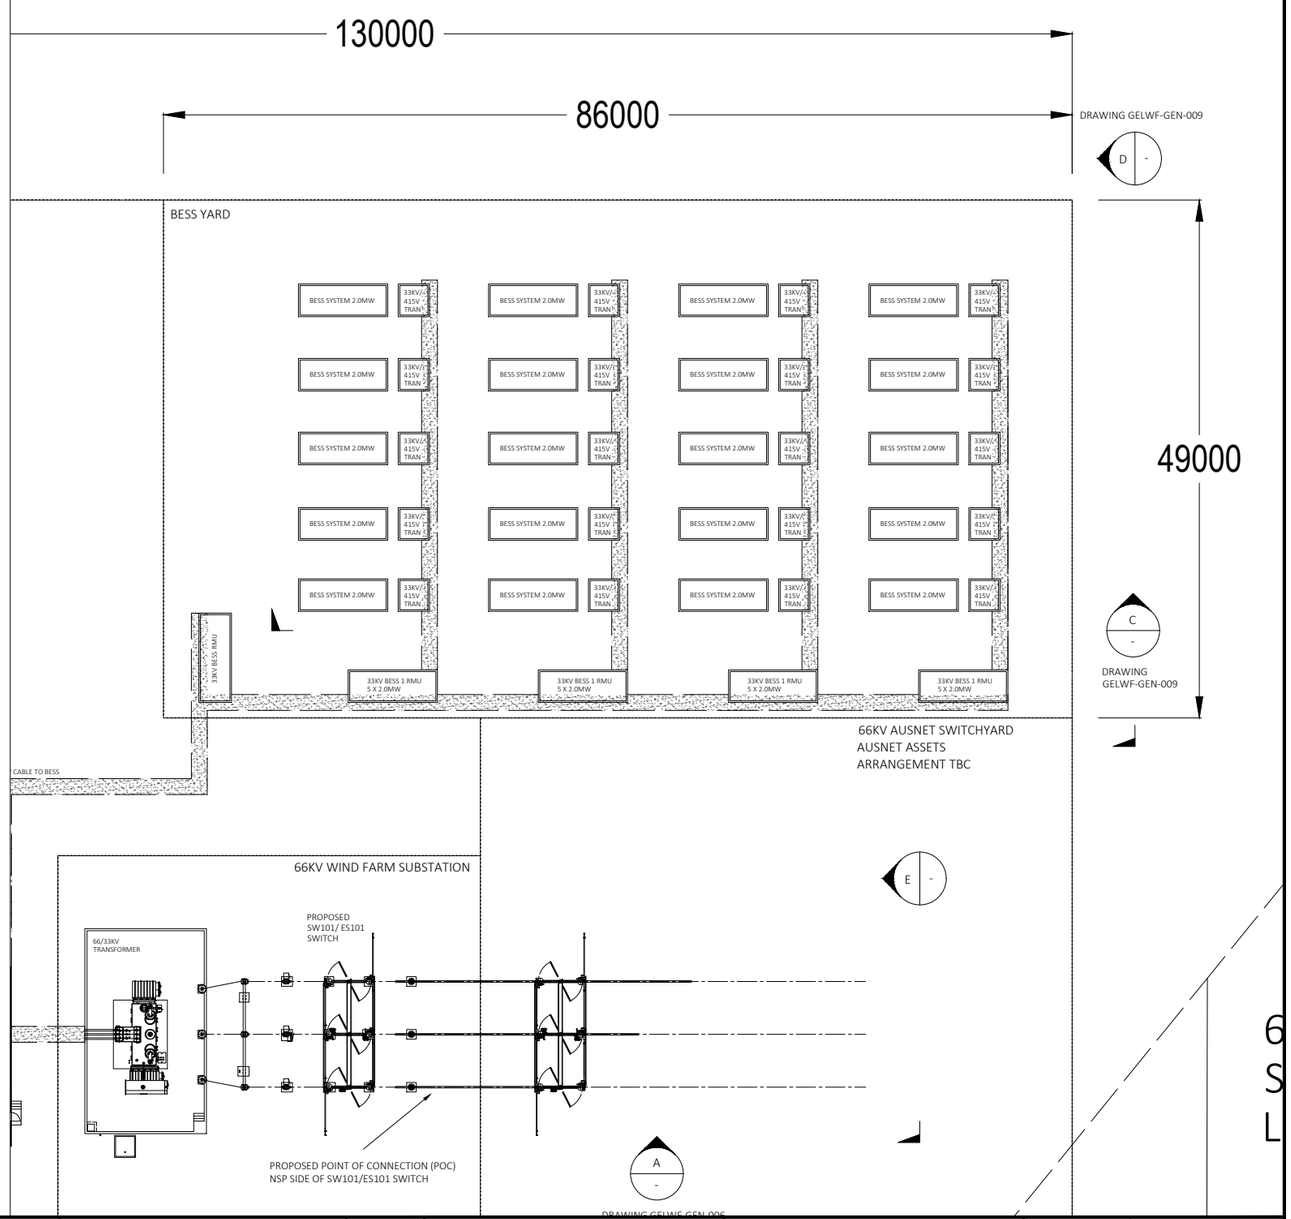

Revision	Description	By	Date
A	ISSUED FOR REVIEW	DB	20.07.22
B	INCLUDED LOCATION SECTIONS & OH LINE	DB	15.08.22
C	INCLUDED BESS SECTION C AND D	DB	16.10.23

Revision	Description	By	Date

Client

EXCEED ENERGY AUSTRALIA PTY LTD
ABN: 95 637 111 730
PO BOX 146
BALLARAT, VICTORIA, 3350
Ph: 0438 418 103
www.exceed-energy.com.au

Design Engineers

SETP
Sustainable Energy Transition Partners P/L
ABN: 66 640 906 976
PO Box 4327
RICHMOND EAST
VIC 3121
Email: sales@setp.com.au

North Point

Project Name

GELLIONDALE WIND FARM
13 WIND TURBINE GENERATOR
80 MW CAPACITY

Drawing Title

GELLIONDALE WIND FARM
PROPOSED BESS
PLAN LAYOUT

Drawn	Designed	Checked	Date	Scale	Sheet Size
DB	DB	IP	16/10/2023	NTS	A3

GELWF-GEN-005 **C**

Job Number | Drawing Number | Revision